



Park Residence G+3


B- 01



LOCATION MAP

TAJ CITY

• THE NEW CAIRO •

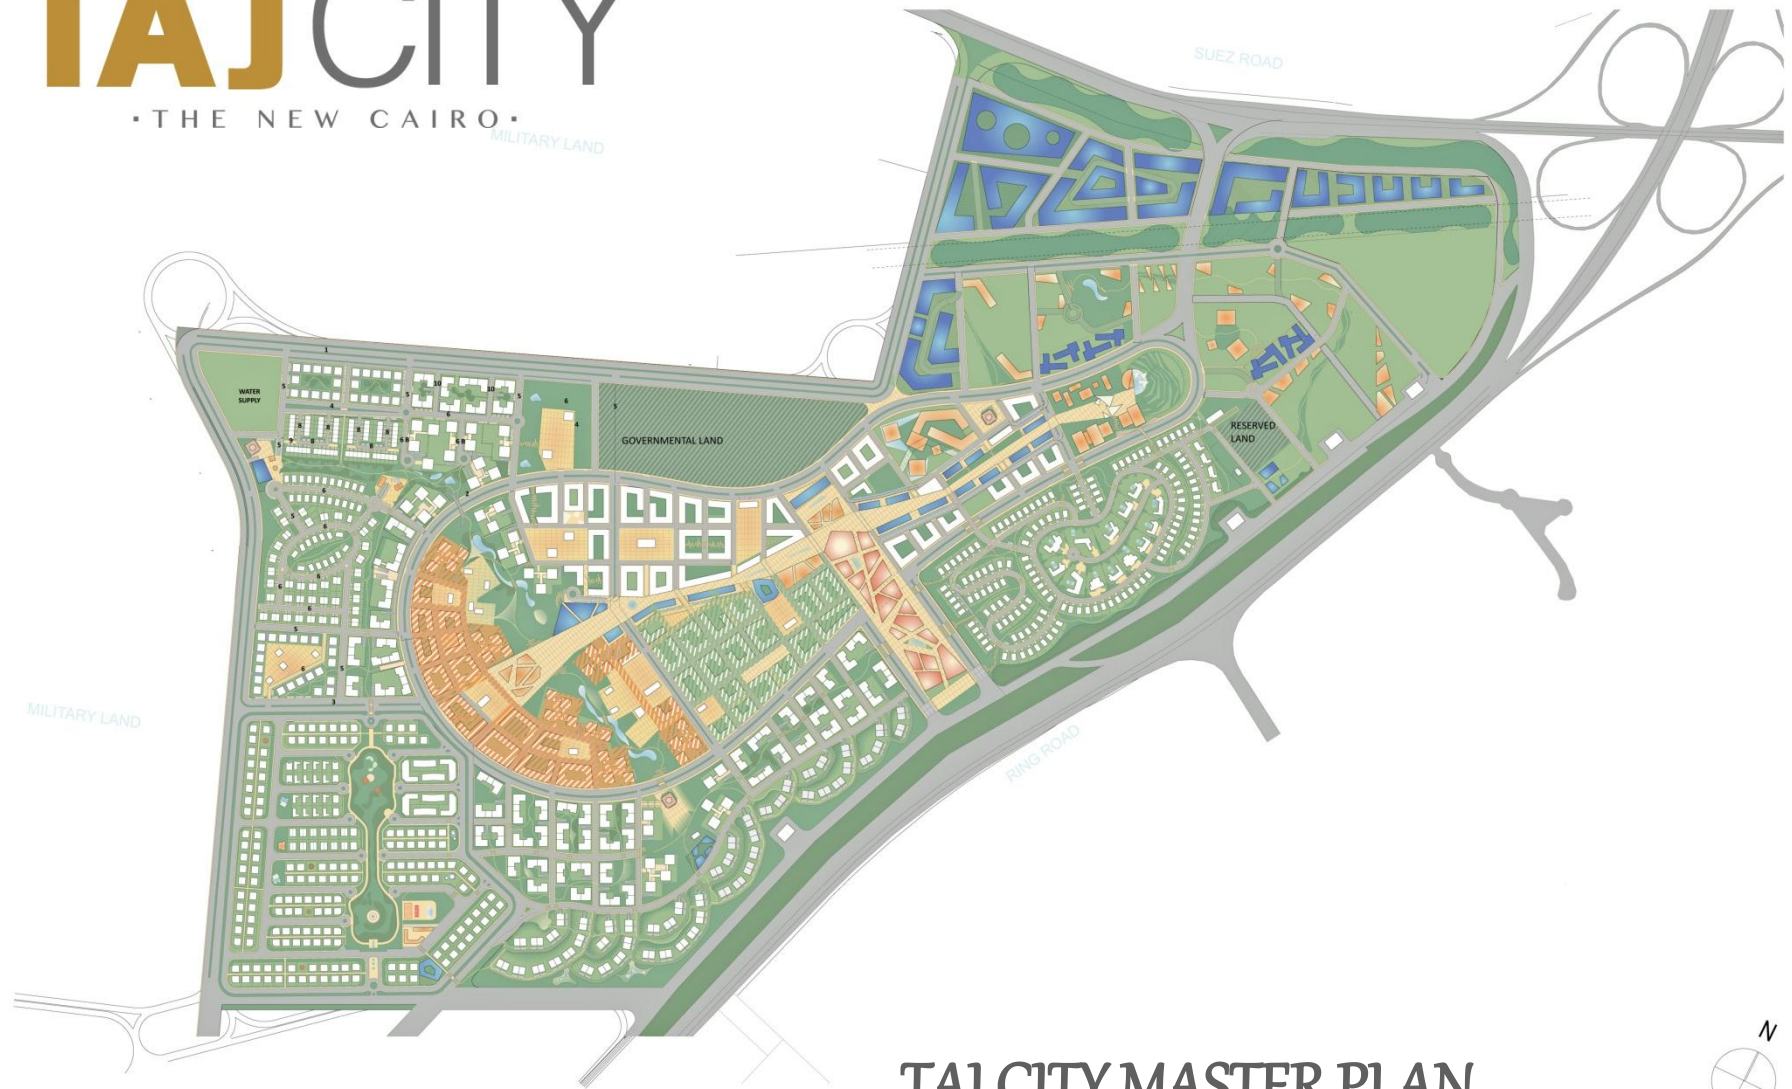

TAJ CITY MASTER PLAN



TAJ CITY

• THE NEW CAIRO •



TAJ CITY MASTER PLAN

TAJ CITY

• THE NEW CAIRO •



TAJ CITY

• THE NEW CAIRO •



TAJ CITY

• THE NEW CAIRO •




Park Residence G+3

B- 01



PARK RESIDENCE LOCATION

PLOT (77)
BUILDING : B

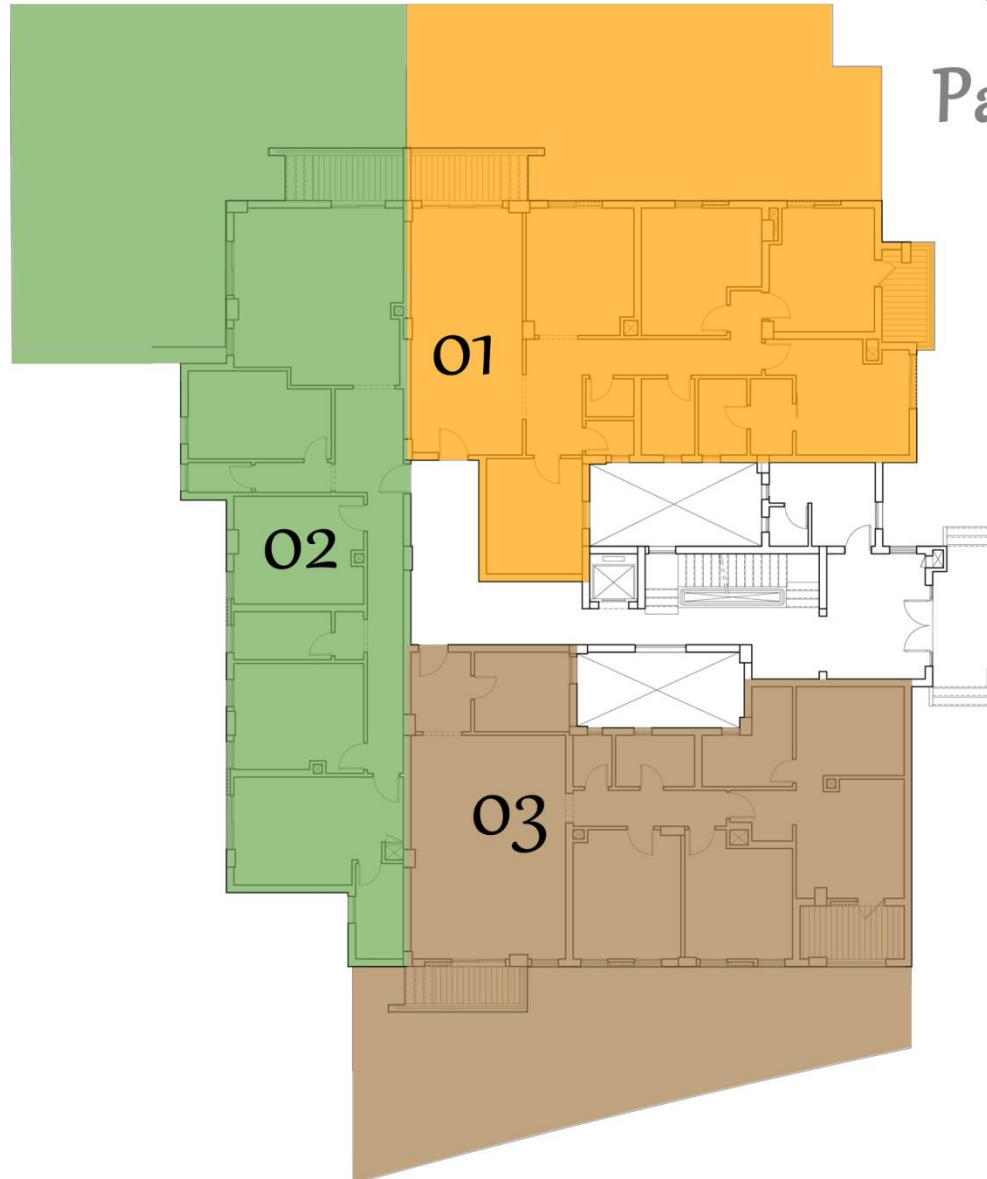

Ground Floor

Park Residence



N




Entrance

Building B G+3

B-01

PARK RESIDENCE

GROUND FLOOR Unit- 01

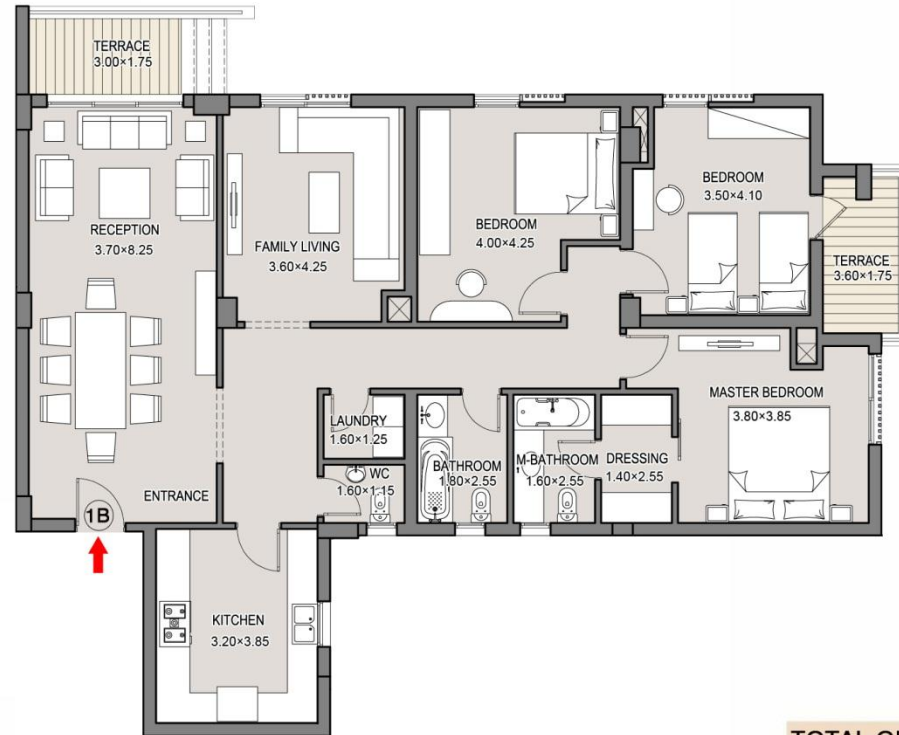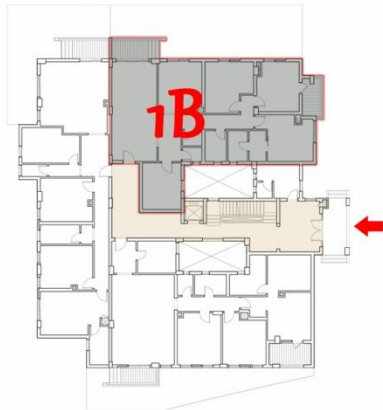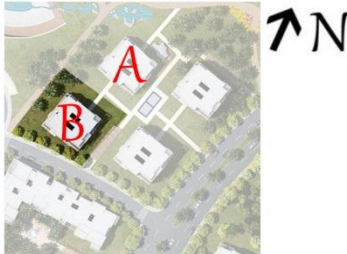

TOTAL GROSS AREA : 187 SQM
GARDEN AREA 93 SQM

Disclaimer:




- Room dimensions are consistent with structural elements and do not include wall finishes or additional structural elements.
- Diagrams are not to scale and are for illustrative purpose only.
- MNHD reserves the right to make minor alterations.
- All rendering and other visual materials, designs, facades are for demonstrative purpose only and are subject to change.
- All units will be delivered without internal finishes "Brick Walls Only"

TAJ CITY
 • THE NEW CAIRO •

Building B G+3 B-01

PARK RESIDENCE

GROUND FLOOR Unit- 02

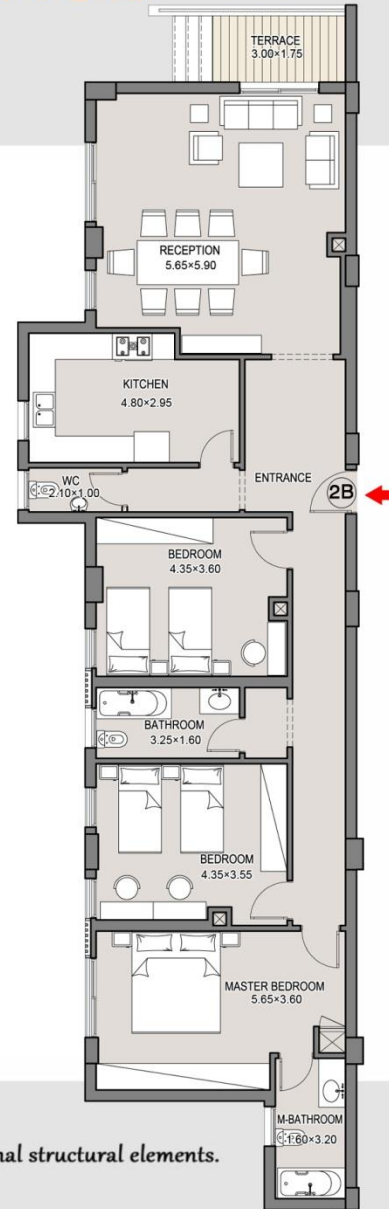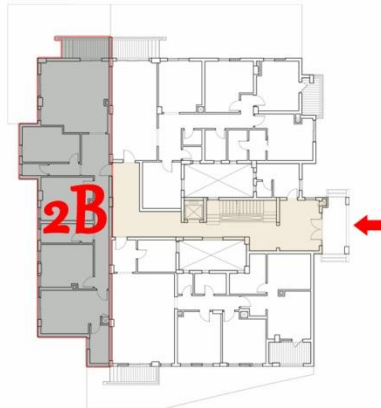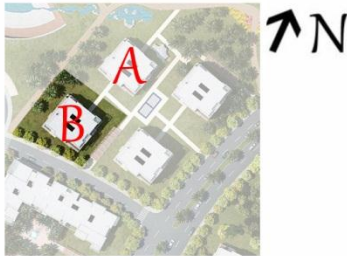

TOTAL GROSS AREA : 175 SQM
GARDEN AREA : 114 SQM

Disclaimer:




- Room dimensions are consistent with structural elements and do not include wall finishes or additional structural elements.
- Diagrams are not to scale and are for illustrative purpose only.
- MNHD reserves the right to make minor alterations.
- All rendering and other visual materials, designs, facades are for demonstrative purpose only and are subject to change.
- All units will be delivered without internal finishes "Brick Walls Only"

TAJ CITY
• THE NEW CAIRO •

Building B G+3 B-01

PARK RESIDENCE

GROUND FLOOR Unit- 03

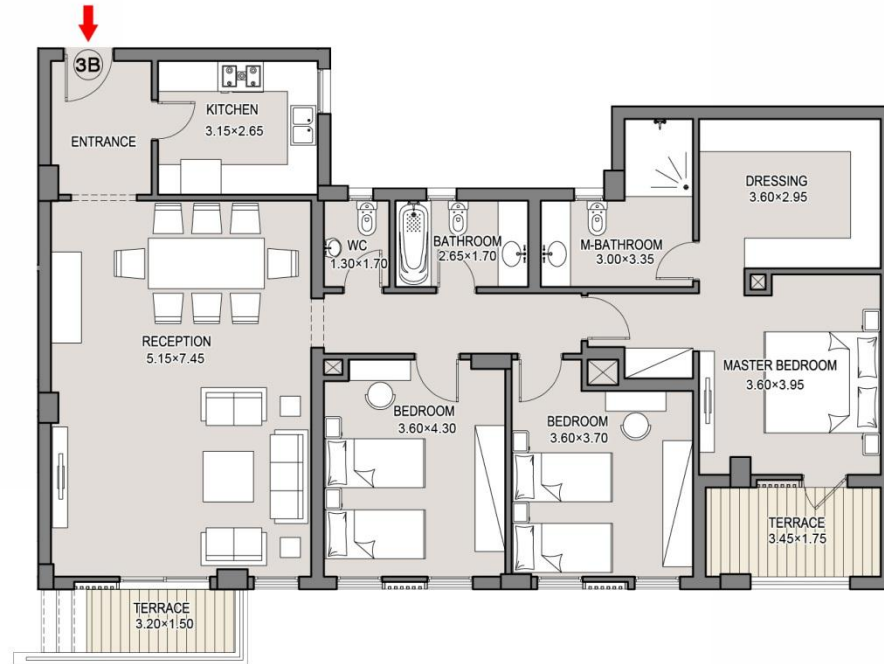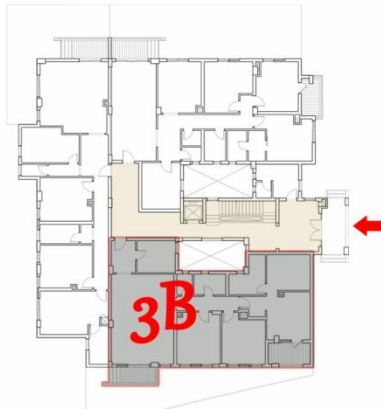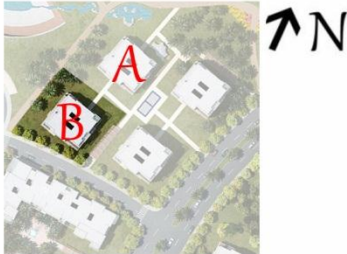

TOTAL GROSS AREA : 182 SQM
GARDEN AREA : 84 SQM

Disclaimer:

- Room dimensions are consistent with structural elements and do not include wall finishes or additional structural elements.
- Diagrams are not to scale and are for illustrative purpose only.
- MNHD reserves the right to make minor alterations.
- All rendering and other visual materials, designs, facades are for demonstrative purpose only and are subject to change.
- All units will be delivered without internal finishes "Brick Walls Only"

TAJ CITY
• THE NEW CAIRO •



THANK YOU

